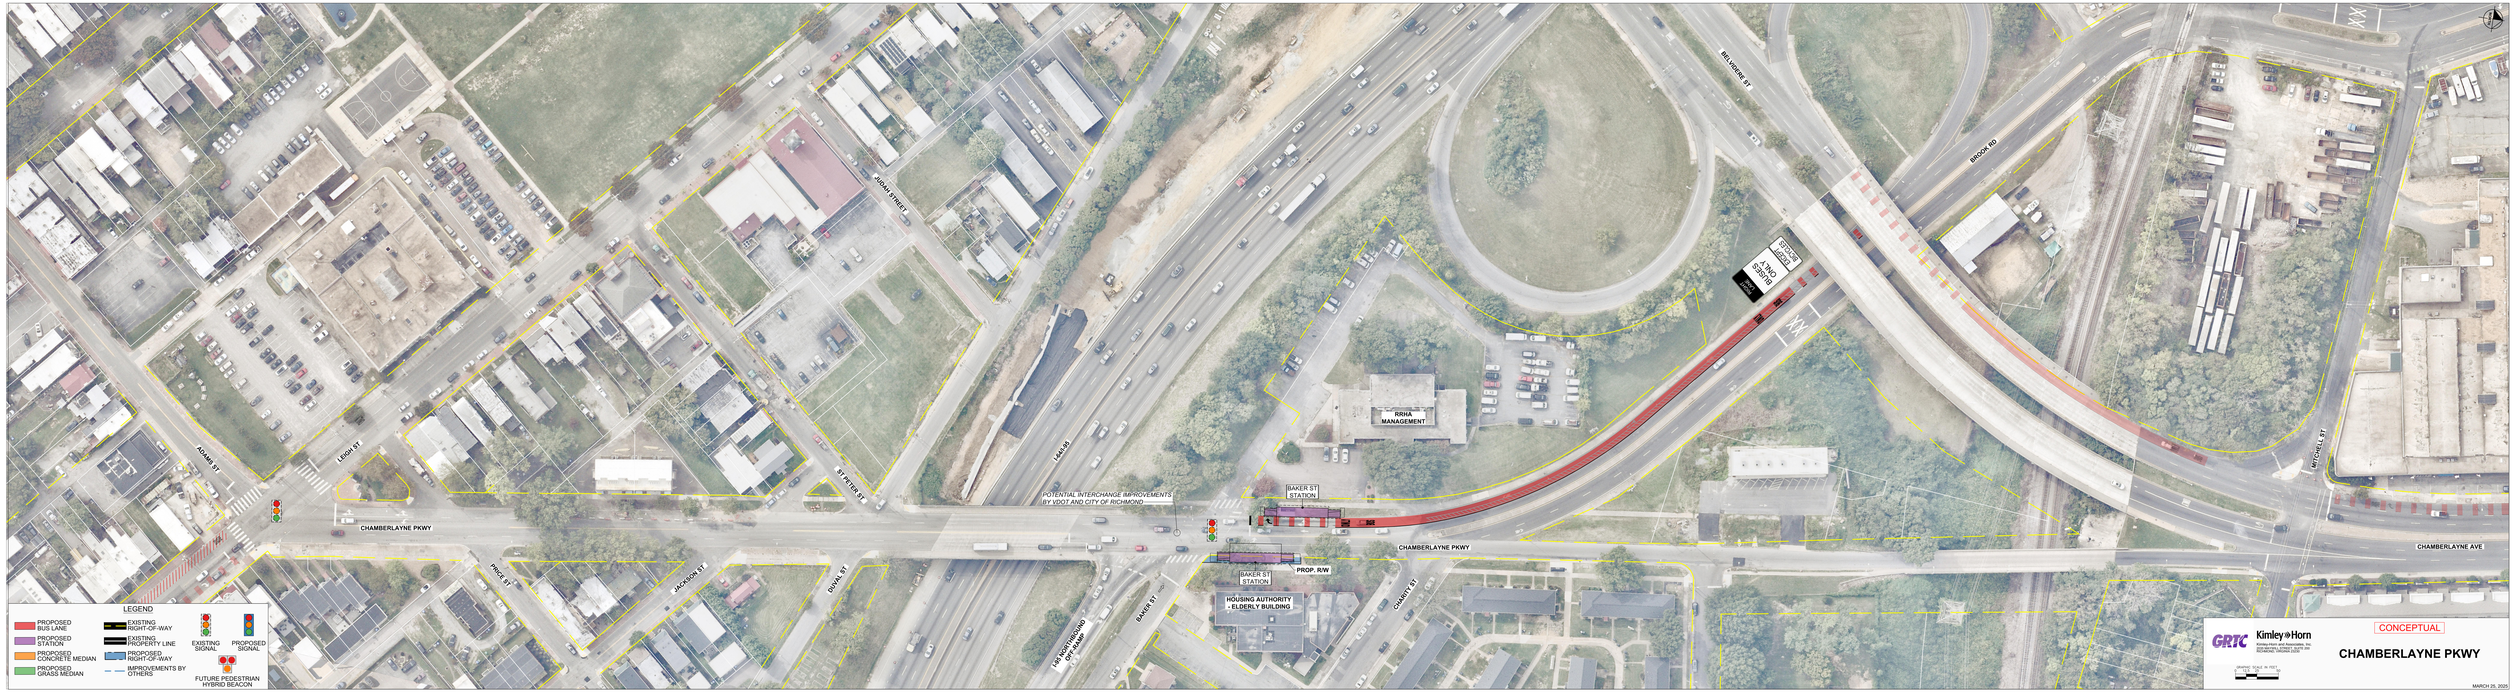

BELLVIDERE ST
BROOK RD
JUDAH STREET
ADAMS ST
LEIGH ST
ST PETER ST
I-44/I-93
RRHA MANAGEMENT
BAKER ST STATION
POTENTIAL INTERCHANGE IMPROVEMENTS BY VDOT AND CITY OF RICHMOND
CHAMBERLAYNE PKWY
CHAMBERLAYNE AVE
MITCHELL ST
PRICE ST
JACKSON ST
DUVAL ST
BAKER ST
CHARITY ST
PROP. R/W
HOUSING AUTHORITY - ELDERLY BUILDING
LEGEND
PROPOSED BUS LANE
PROPOSED STATION
PROPOSED CONCRETE MEDIAN
PROPOSED GRASS MEDIAN
EXISTING RIGHT-OF-WAY
EXISTING PROPERTY LINE
PROPOSED RIGHT-OF-WAY
IMPROVEMENTS BY OTHERS
EXISTING SIGNAL
PROPOSED SIGNAL
FUTURE PEDESTRIAN HYBRID BEACON
GRTC
Kimley»Horn
Kimley-Horn and Associates, Inc.
CONCEPTUAL
CHAMBERLAYNE PKWY
MARCH 25, 2025